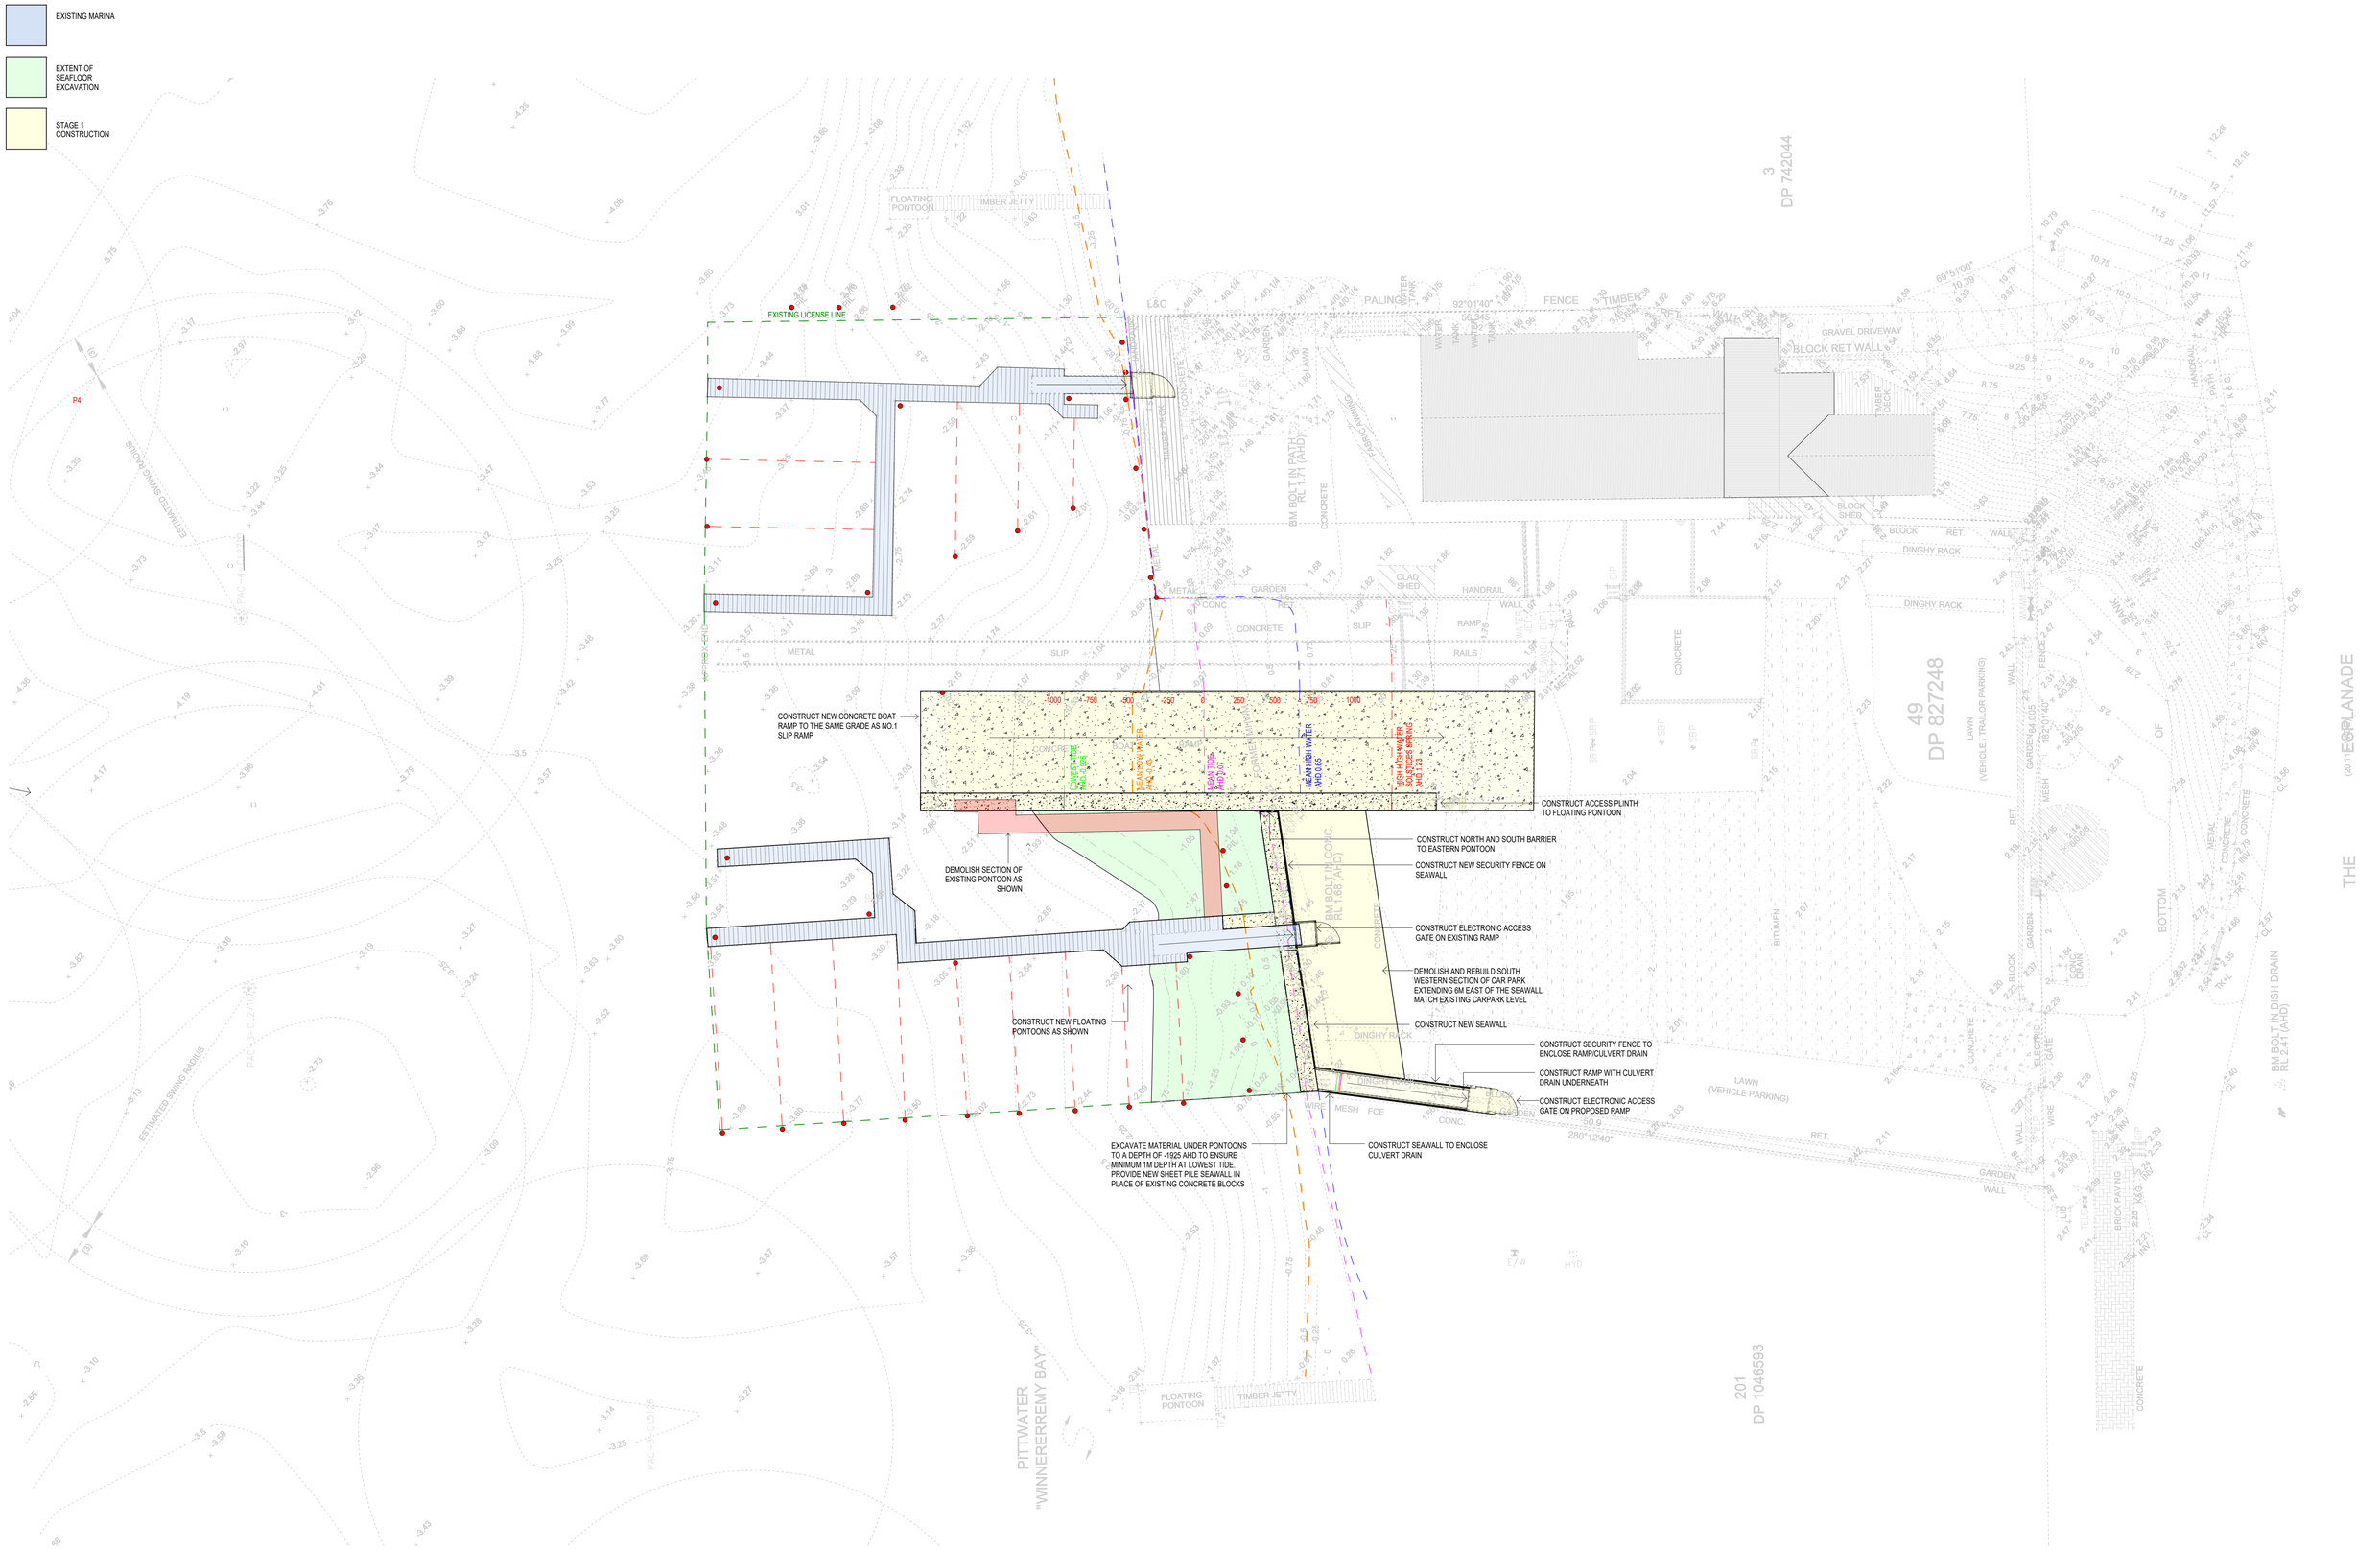

1 SITE PLAN STAGE 1 (PROPOSED)
1 : 200

THIS DESIGN IS SUBJECT TO COPYRIGHT AND IS NOT TO BE USED OR REPRODUCED FOR PURPOSES OTHER THAN THE CONSTRUCTION OF THE SUBJECT BUILDING ON THE SUBJECT SITE WITHOUT THE CONSENT OF MARINE FACILITIES AUSTRALIA. FIGURED DIMENSIONS TAKE PRECEDENCE. ALL DIMENSIONS ARE TO BE VERIFIED ON SITE PRIOR TO ORDERING ANY MATERIALS AND/OR BUILDING ELEMENTS AND PRIOR TO COMMENCEMENT OF THE AFFECTED WORKS. ANY DISCREPANCIES ARE TO BE REPORTED TO THE AUTHOR IMMEDIATELY. THIS DRAWING IS NOT TO BE USED FOR CONSTRUCTION UNLESS IT IS ISSUED FOR CONSTRUCTION AND SO MARKED IN THE AMENDMENT COLUMN, AND IS APPROVED AND SIGNED FOR BY THE PRINCIPAL OF MARINE FACILITIES AUSTRALIA.

CLIENT PITTWATER AQUATIC CLUB

#	DATE	DESCRIPTION
F	19/02/2024	REVISED BOAT RAMP PONTOON
G	26/07/2024	REVISED GATE LOCATION
H	09/08/2024	ISSUED FOR MASTER PLAN
I	30/08/2024	REVISED STAGING
J	12/09/2024	REVISED STAGE 1 PONTOON LAYOUT
K	14/10/2024	REVISED BOAT RAMP

0 2 4 6 8 10m
1:200

SITE ADDRESS
2 THE ESPLANADE, MONA VALE, NSW

LOT/DP
LOT 49 DP 827248

PROJECT	MARINA REPLACEMENT - STAGE 1 - RESEARCH AND MASTERPLAN		
DATE	15/10/2024 1:16:31 PM	DRAWN MS	REV K
TITLE	101 SITE PLAN PROPOSED - STAGE 1	JOB NUMBER	20240233
SCALE	As indicated @A1	DRAWING No	20240233-F-101K

MARINE FACILITIES AUSTRALIA PTY. LTD.
2/5 NARABANG WAY
BELROSE NSW 2085
Tel: (02) 9450 2070

15/10/2024 1:16:31 PM M:\PITTWATER AQUATIC - Mona Vale\Cadwork\REVIT\002 PITTWATER AQUATIC CENTRE SITE PLAN IMC VARIANT WITH PAC ADDITION VAR6 BOUNDARY RAMP.rvt